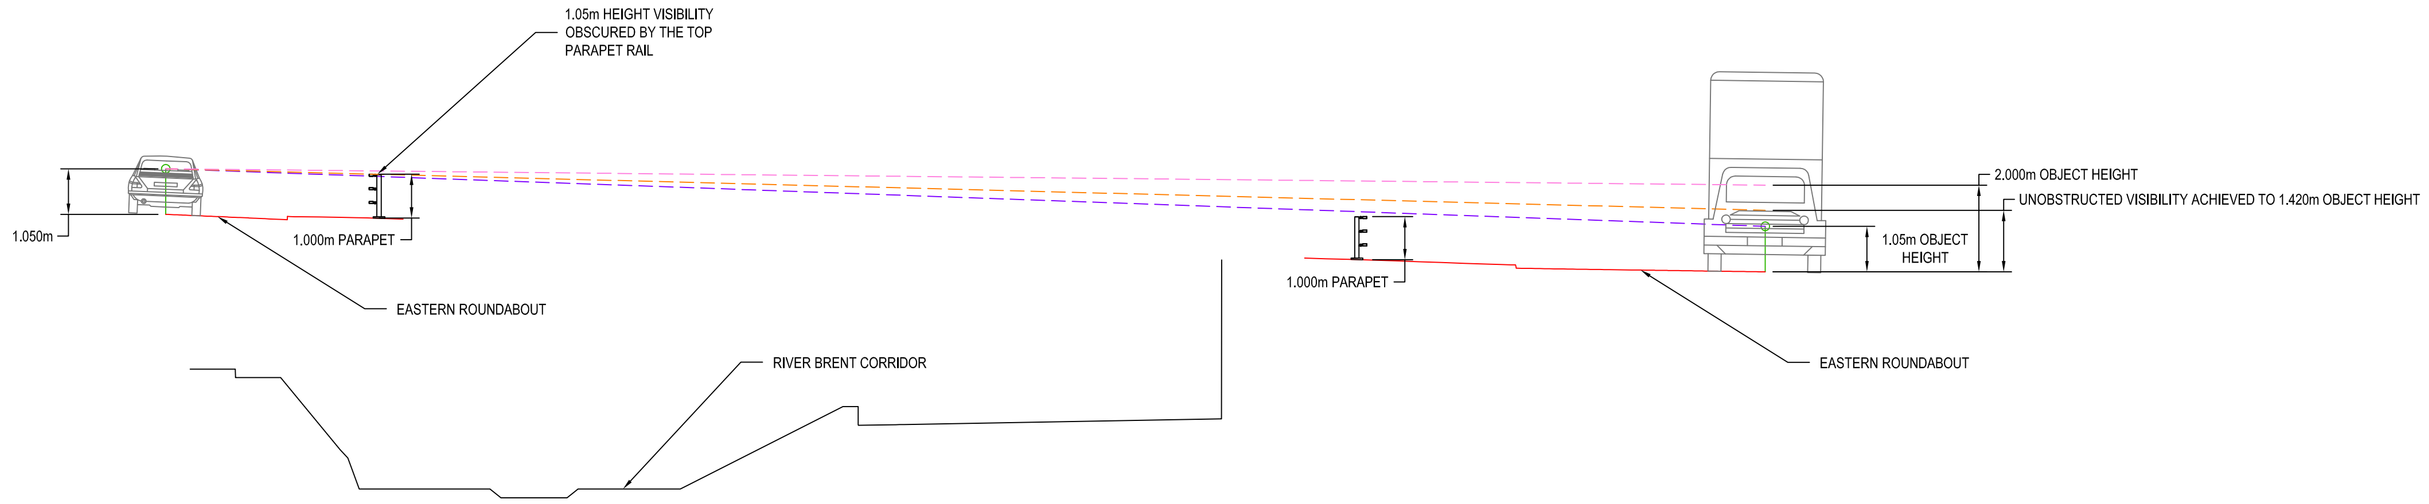

SECTION 1
SCALE: H 1:100,V 1:100

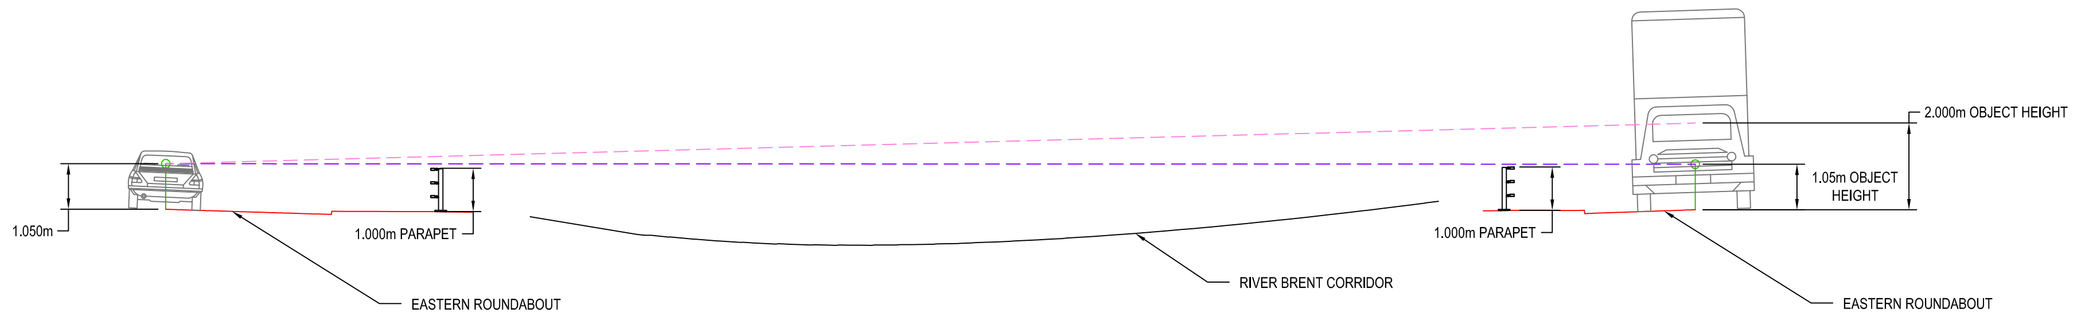

SECTION 2
SCALE: H 1:100,V 1:100

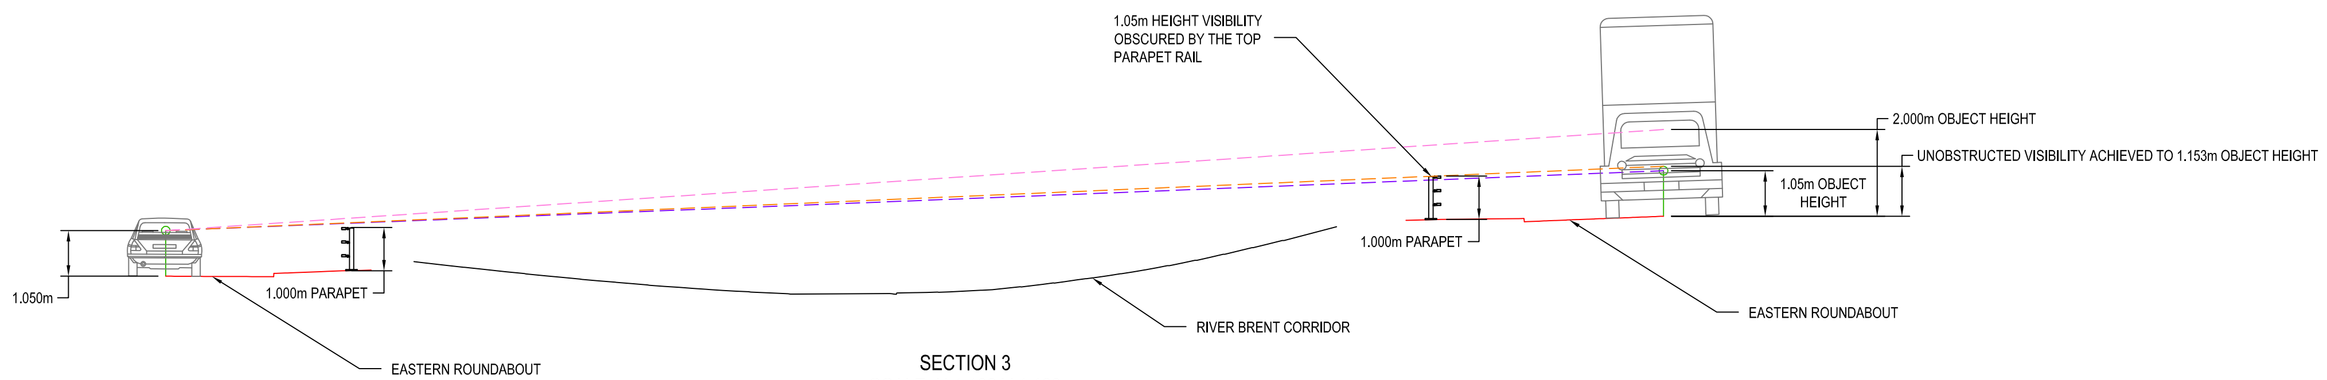

SECTION 3
SCALE: H 1:100,V 1:100

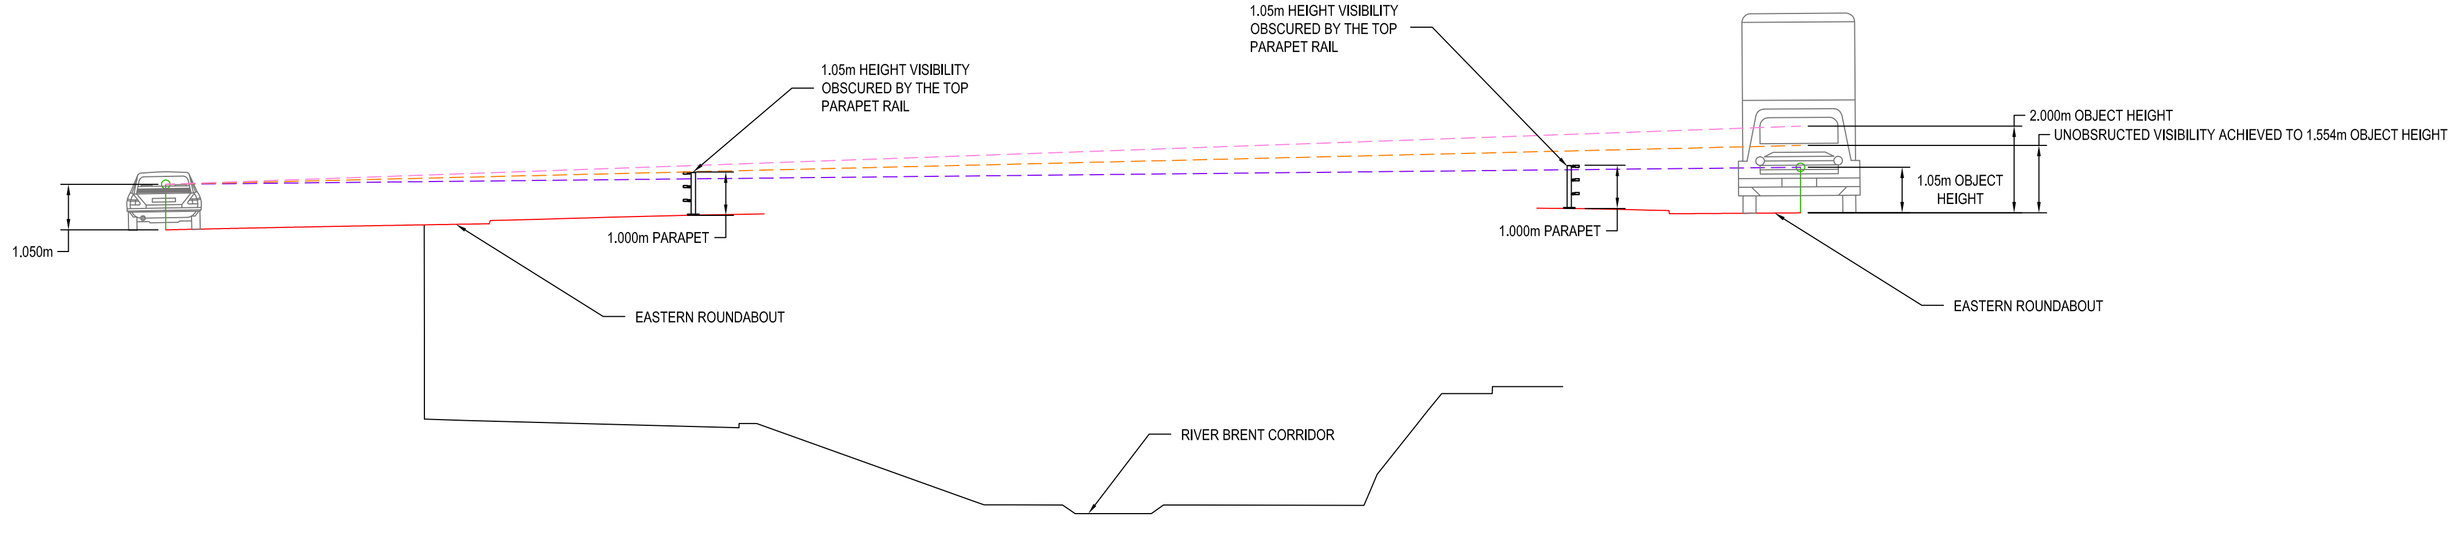

SECTION 4
SCALE: H 1:100,V 1:100

BASED UPON THE ORDNANCE SURVEY MAPPING WITH THE PERMISSION OF THE CONTROLLER OF HER MAJESTY'S STATIONERY OFFICE © CROWN COPYRIGHT. UNAUTHORISED REPRODUCTION INFRINGES CROWN COPYRIGHT AND MAY LEAD TO PROSECUTIONS OR CIVIL PROCEEDINGS. AIT SPATIAL LTD LICENCE NO. 100044821

Plot Date :- 5/27/2015 4:37 PM
File Name :- BXCR-URS-AH-RMASK-CE-00003

SAFETY, HEALTH AND ENVIRONMENTAL INFORMATION BOX

IT IS ASSUMED THAT ALL WORKS ON THIS DRAWING WILL BE CARRIED OUT BY A COMPETENT CONTRACTOR WORKING, WHERE APPROPRIATE, TO AN APPROPRIATE METHOD STATEMENT.

THIS DRAWING IS TO BE USED ONLY FOR THE PURPOSE OF ISSUE THAT IT WAS ISSUED FOR AND IS SUBJECT TO AMENDMENT.

NOTES

1. THIS DRAWING IS TO BE READ IN CONJUNCTION WITH ALL OTHER RELEVANT DOCUMENTATION.
2. DO NOT SCALE FROM THIS DRAWING FOR CONSTRUCTION PURPOSES, USE ONLY PRINTED DIMENSIONS.
3. ALL DIMENSIONS, CHAINAGES, LEVELS AND COORDINATES ARE IN METRES UNLESS DEFINED OTHERWISE.
4. THIS DRAWING IS TO BE READ IN CONJUNCTION WITH THE PROJECT HEALTH & SAFETY FILE FOR ANY IDENTIFIED POTENTIAL RISKS.
5. RIVER PROFILE IS ILLUSTRATIVE.

KEY

VISIBILITY FROM A 1.05m DRIVER HEIGHT TO A 1.05m OBJECT HEIGHT

VISIBILITY FROM A 1.05m DRIVER HEIGHT TO THE LOWEST ACHIEVABLE OBJECT HEIGHT

VISIBILITY FROM A 1.05m DRIVER HEIGHT TO A 2.00m OBJECT HEIGHT

Revision Details	By / Check	Date	Suffix
FIRST ISSUE	JC / JB	27.05.15	P01

Purpose of Issue
RESERVED MATTERS

Client
Standard Life Investments
Hammerson

Project Title
BRENT CROSS CRICKLEWOOD

Drawing Title
BRENT CROSS PHASE 1A NORTH
GENERAL ARRANGEMENT
VISIBILITY CROSS-SECTIONS
EASTERN ROUNDABOUT

Designed	Drawn	Checked	Approved	Date
J. Boyman	J.Piper	D. Gridley	J. Boyman	27/05/15

URS Internal Project No.	Suitability
47065005	Fit for Information
Scale @ A1	Zone
1:100	

THIS DOCUMENT HAS BEEN PREPARED PURSUANT TO AND SUBJECT TO THE TERMS OF URS' APPOINTMENT BY ITS CLIENT. URS ACCEPTS NO LIABILITY FOR ANY USE OF THIS DOCUMENT OTHER THAN BY ITS ORIGINAL CLIENT OR FOLLOWING URS' EXPRESS AGREEMENT TO SUCH USE, AND ONLY FOR THE PURPOSES FOR WHICH IT WAS PREPARED AND PROVIDED.

URS Infrastructure & Environment UK Limited
Scott House
Alencon Link
Basingstoke
Tel:+44 (0)1256 310200
Fax:+44 (0)1256 310201
www.ursglobal.com

Drawing Number
BXCR-URS-AH-RM-SK-CE-00003

Rev
P01