SECTION E
Section @ 1:25

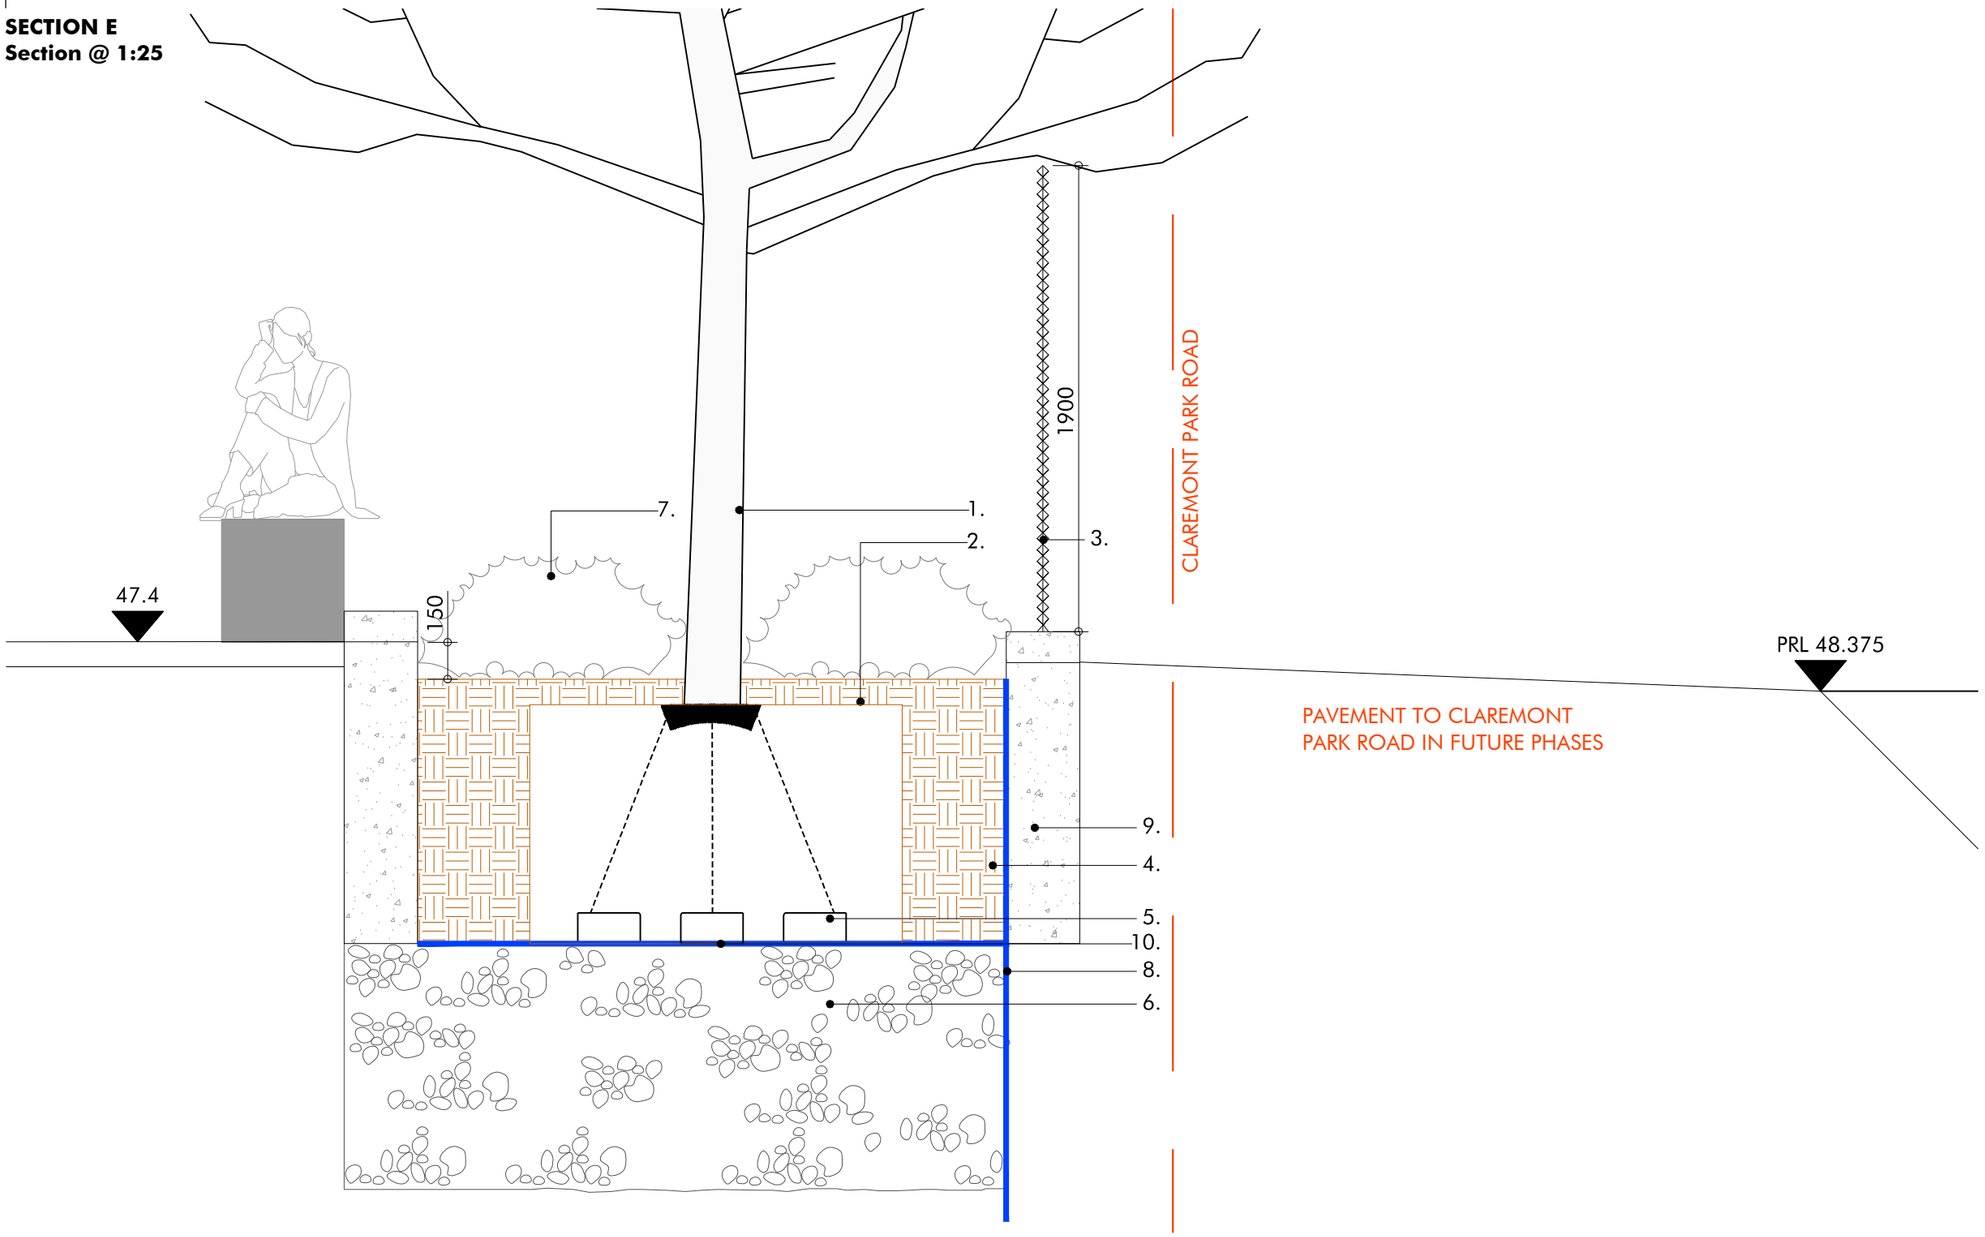

Notes

1. Tree
2. Soil
3. 1.9m high park railings
4. Sides and base tree pit
5. Trees secured by anchoring system
6. Drainage Layer
7. Planting
8. 'ReRoot 2000' Root Barrier supplied by 'GreenBlue' or similar approved.
9. 300mm concrete retaining wall to form edge of storm water planter
10. Permeable Geotextile

0m 1m

Revision	Description	Drawn by	Checked by	Date
-	Phase 1AN RMA Submission	AP	JP	13.05.15

This drawing is protected by copyright. Contractors must check all dimensions on site. Only figure dimensions are to be worked from. Discrepancies must be reported to architect before proceeding.
Christopher House, 11-12 High Street, Bath, BA1 5AQ Tel:01225 464 690 Fax:01225 429 962 enquiries@macgregorsmith.co.uk

Macgregor ▪ Smith
Landscape Architecture

project	Brent Cross Cricklewood Claremont Park	drawn by	AP
status	Phase 1AN RMA Submission	checked by	JP
title	Storm Water Planter 1 Typical Detail	date	09.04.15
Xref	-	scale	1:25 @ A3
drawing No	1065-04-439	revision	-