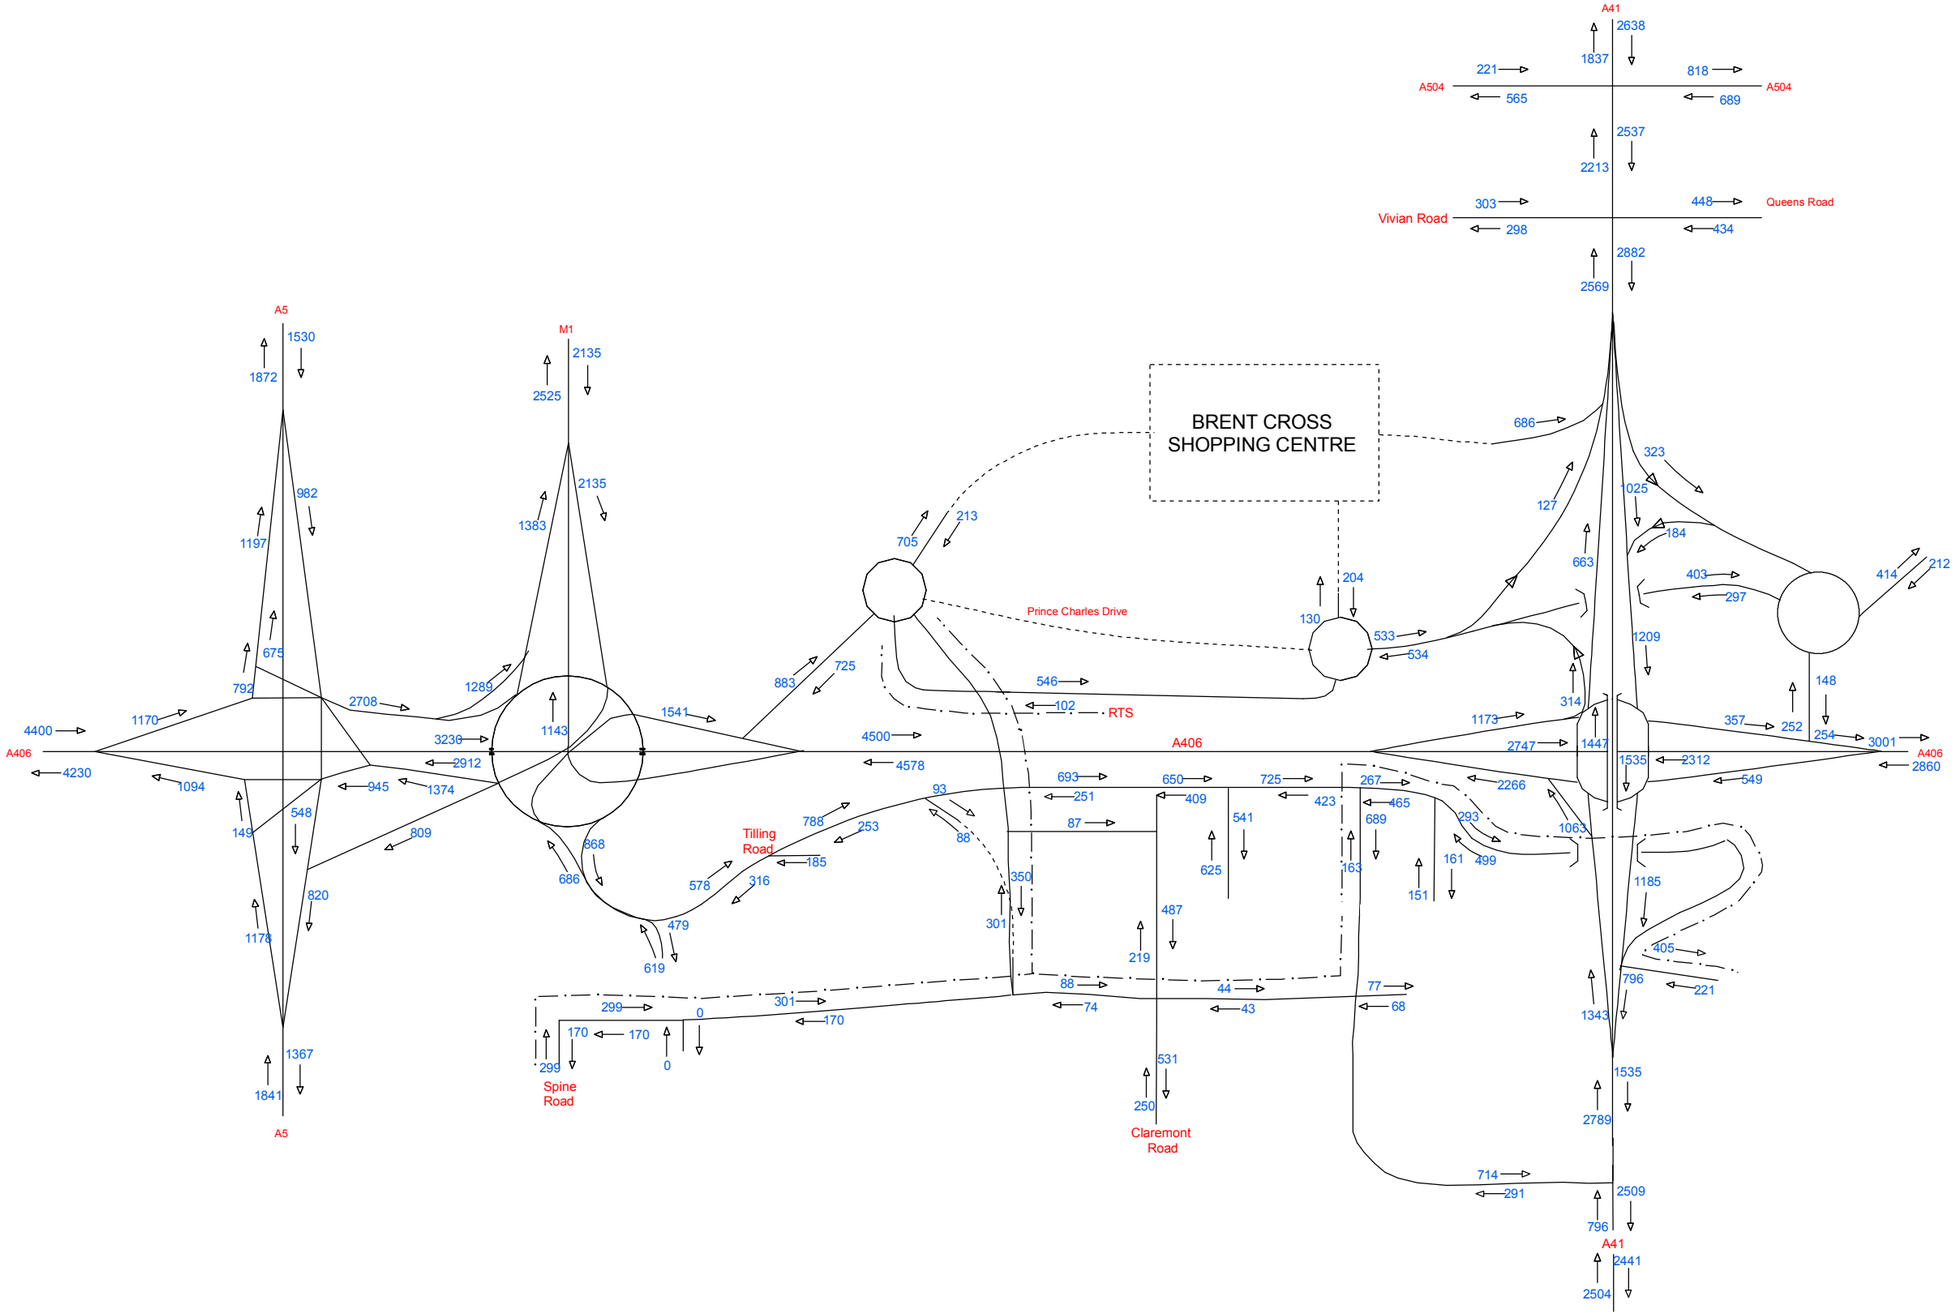

THIS DRAWING MAY BE USED ONLY FOR THE PURPOSE INTENDED AND ONLY WRITTEN DIMENSIONS SHALL BE USED

NOTES

Revision Details	By / Check	Date	Suffix
FLOWS REVISED	BB/MM	30.10.09	

Drawing Status: FINAL

Job Title: BRENT CROSS CRICKLEWOOD

Drawing Title: BXC NORTH LINK FLOWS PM 2026 DO SOMETHING

Scale at A3: NOT TO SCALE

Drawn	Approved
BB	SB

Stage 1 check	Stage 2 check	Originated	Date
CJM	TK	MM	

Scott Wilson
Scott House
Alencon Link, Basingstoke
Hampshire, RG21 7PP
Telephone (01256) 310200
Fax (01256) 310201
www.scottwilson.com

Drawing Number: **FIGURE N.24**

Plot Date: 29/10/09
Filepath: K:\D107876_Cricklewood\7Project Work\7.4 GIS\MXDs\Appendix N\Figure N-24 BXC North - Link Flows - PM 2026 Do Something.mxd