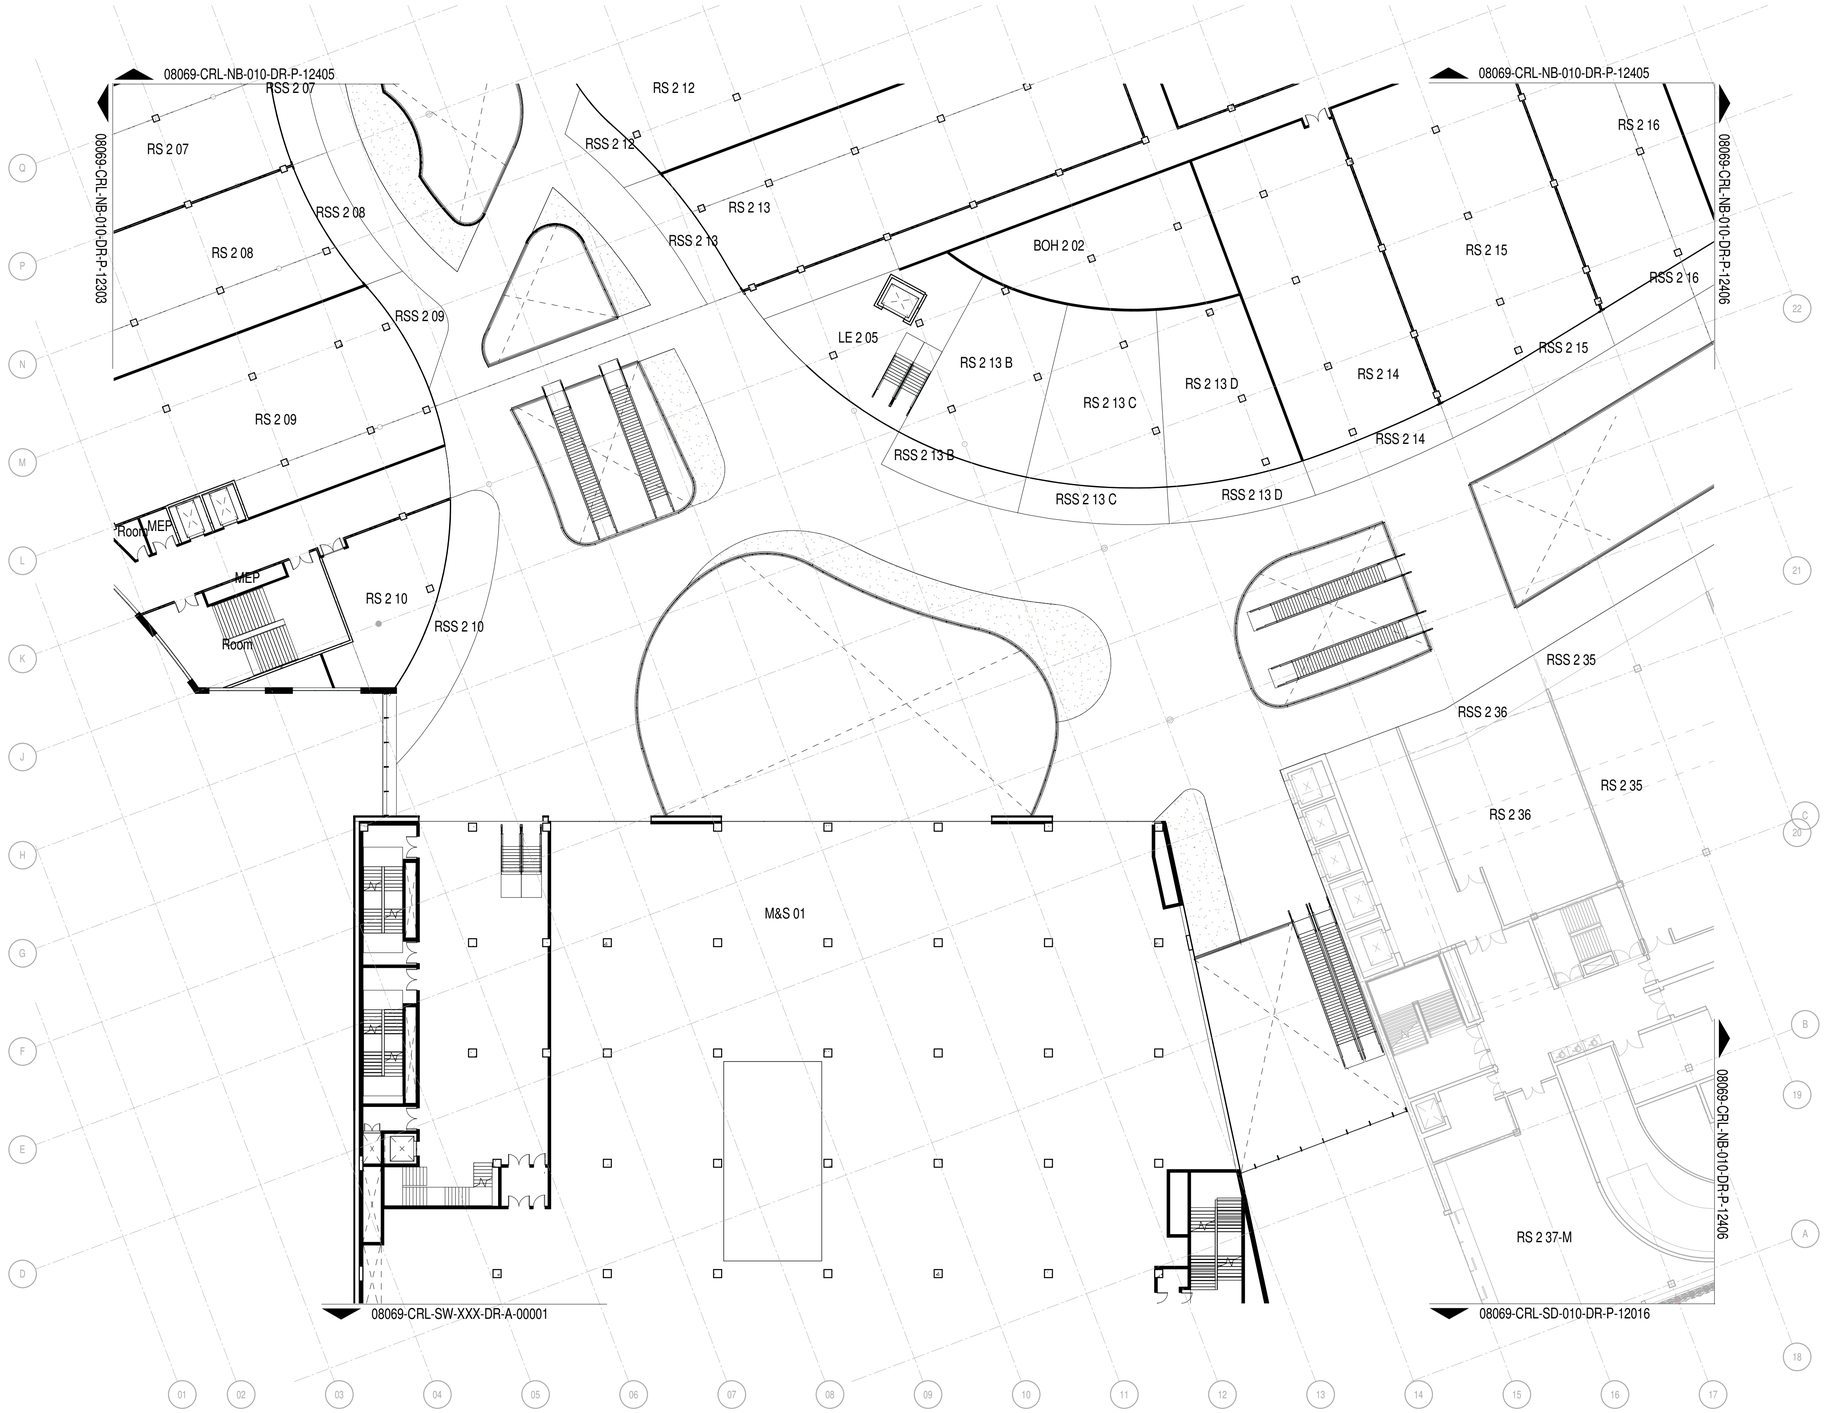

0 2.5m 5m 10m 25m

GENERAL NOTES

All rights reserved.

All drawings and written material appearing here, constitute original and unpublished work of the Architect and may not be duplicated, used or disclosed without written consent of the Architect.

Notes and material designations are typical for similar conditions unless otherwise indicated.

Do not scale from this drawing except for town planning purposes.

Please see notes attached at drawing notes Q1.

Where it is a composite drawing of CRTKL + CT, CT buildings are indicated in grey.

REV NO.	DATE	DESCRIPTION
P5	21/04/17	RMA Final Issue A
P4	29/03/17	RMA Final Issue
P3	17/03/17	RMA Draft 3
P2	06/03/17	RMA Draft 2
P1	10/02/17	RMA Draft Issue for Comment

KEY PLAN

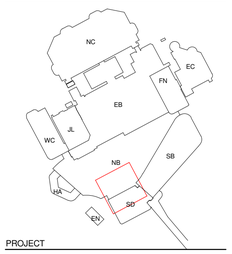

PROJECT

Brent Cross Phase 1B (North) RMA

CLIENT

Hammerson

Standard Life Investments

CALLISONRTKL

A DESIGN CONSULTANCY OF ARCADIS

CALLISONRTKL

25 Farringdon Street, 10th Floor
London EC4A 4AB

T:+44(0)20 7306 0404

SHEET IDENTIFICATION

TITLE

ZONE NB - MAIN SQUARE - GA PLAN - LEVEL 01

STATUS

PLANNING

PROJECT NUMBER	**50-14026**
DATE DRAWN:	**02/06/17**
SCALE @ A1:	**1 : 250**
DRAWN BY:	**AB**
CHECKED BY:	**NG**

21/04/2017 17:17:00

PROJECT ORIGINATOR ZONE LEVEL TYPE ROLE DESCRIPTION REVISION

08069-CRL-NB-010-DR-P-12132 P5

© 2016 CALLISONRTKL UK Ltd