PLAN 1:200@A1

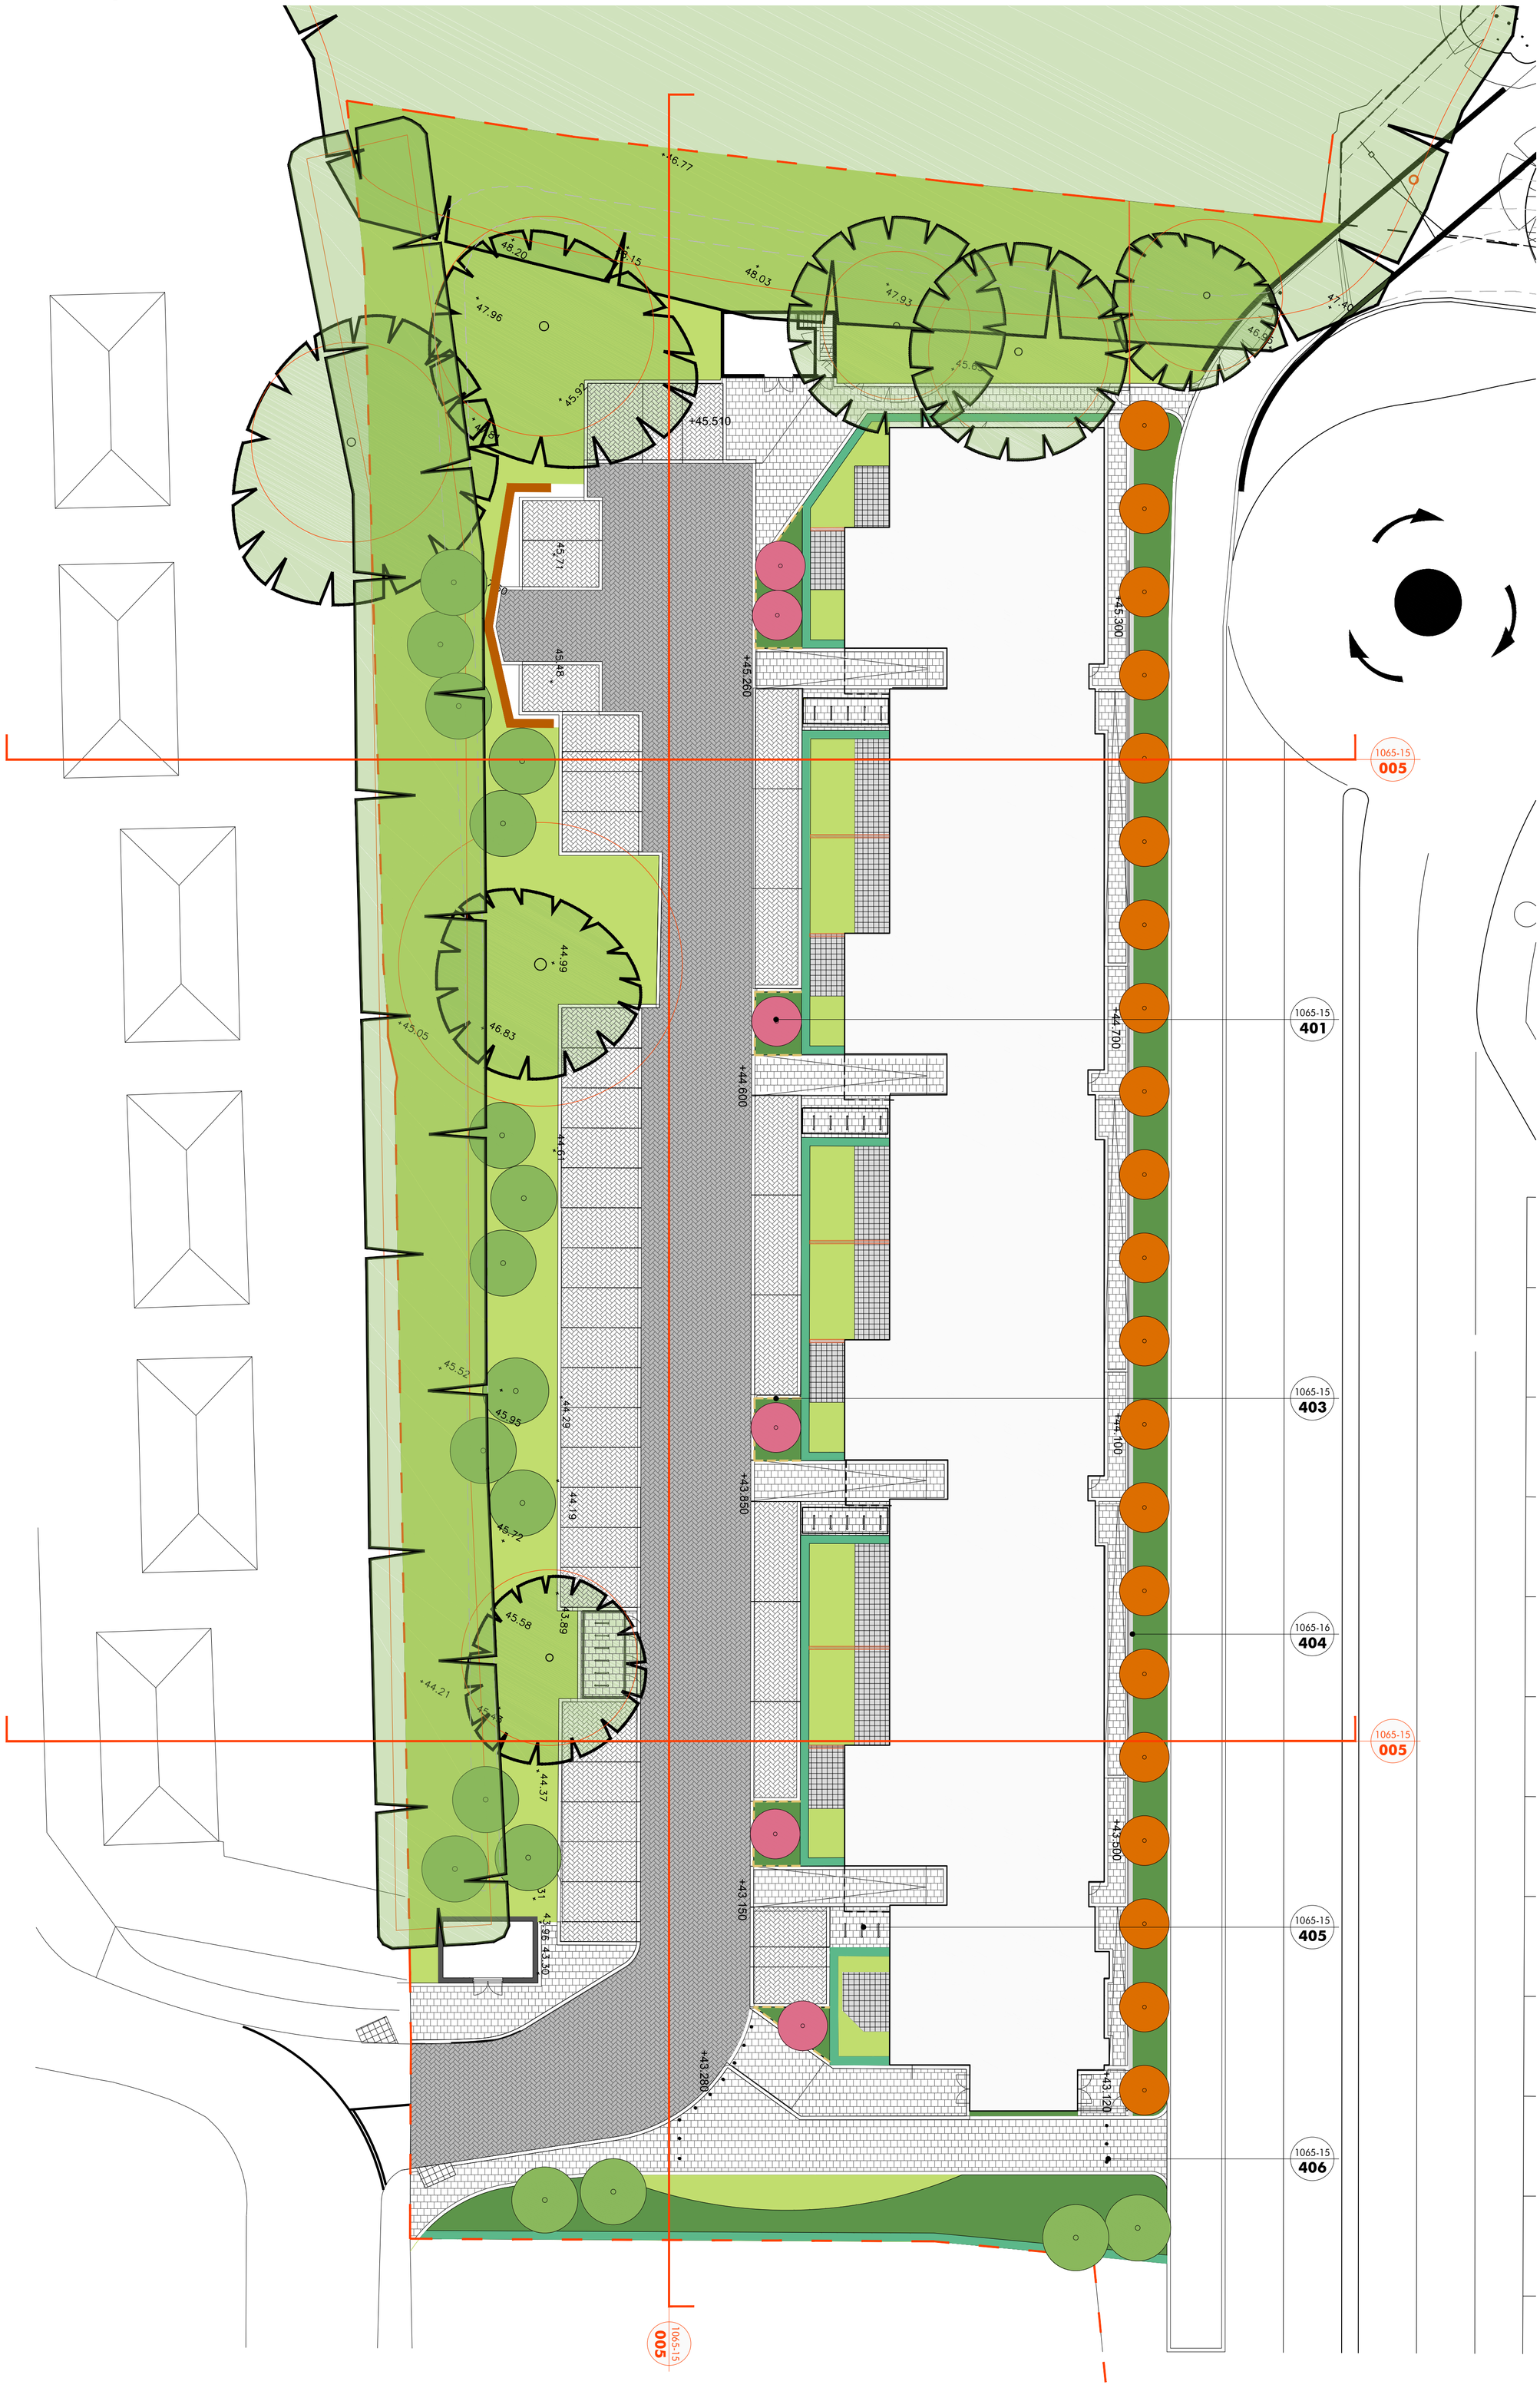

KEY

SOFT LANDSCAPE

Existing trees to be retained
With Root Protection Areas

Existing Vegetation to be retained
With Root Protection Areas

Proposed semi-mature trees
Trees in soft

Proposed semi-mature avenue tree & ornamental planting
Installed as part of Phase 1AN

Proposed semi-mature native trees
Trees in soft

Proposed hedge planting

Proposed ornamental planting

Proposed grass areas

HARD LANDSCAPE

Paving - Pedestrian spaces
Concrete block paving
Buff colour
Staggered bond

Paving - Private gardens
Concrete slab paving
Buff colour
staggered bond

Paving - Roadway
Impermeable block paving
Buff colour
Herringbone bond

Paving - Parking bays
Permeable block paving
Buff colour
Herringbone bond

Cycle stands
Stainless steel Sheffield cycle stands

Low brick wall and railings
to eastern boundary

Timber Retaining Wall
to rear of parking bays, height varies, max height 2m

Timber Fence
to eastern boundary and between gardens

Bollards
Retractable bollards

Timber Knee Rail

Revision	Description	Drawn by	Checked by	Date
-	For Information	KR	JP	06.02.2017
A	For Information	KR	JP	09.02.2017
B	Draft Phase 1BN RMA Submission	KR	JP	03.03.2017
C	Phase 1BN RMA Submission	KR	JP	29.03.2017

PLEASE SEE NOTES ATTACHED AT DRAWING NOTE Q1

This drawing is protected by copyright. Contractors must check all dimensions on site. Only figure dimensions are to be worked from. Discrepancies must be reported to architect before proceeding.
Christopher House, 11-12 High Street, Bath, BA1 5AQ Tel:01225 464 690 hello@macgregorsmith.co.uk

0 5m 10m 20m

Macgregor ▪ Smith
Landscape Architecture

project	Brent Cross Cricklewood Plot 113	drawn by	KR
status	Phase 1BN RMA Submission	checked by	JP
title	Landscape General Arrangement	date	06.02.2017
Xref	-	scale	1:200 @ A1
drawing No	1065-16-004	revision	C